Unvented Crawl Space Wall W/Interior Insulation

No Scale
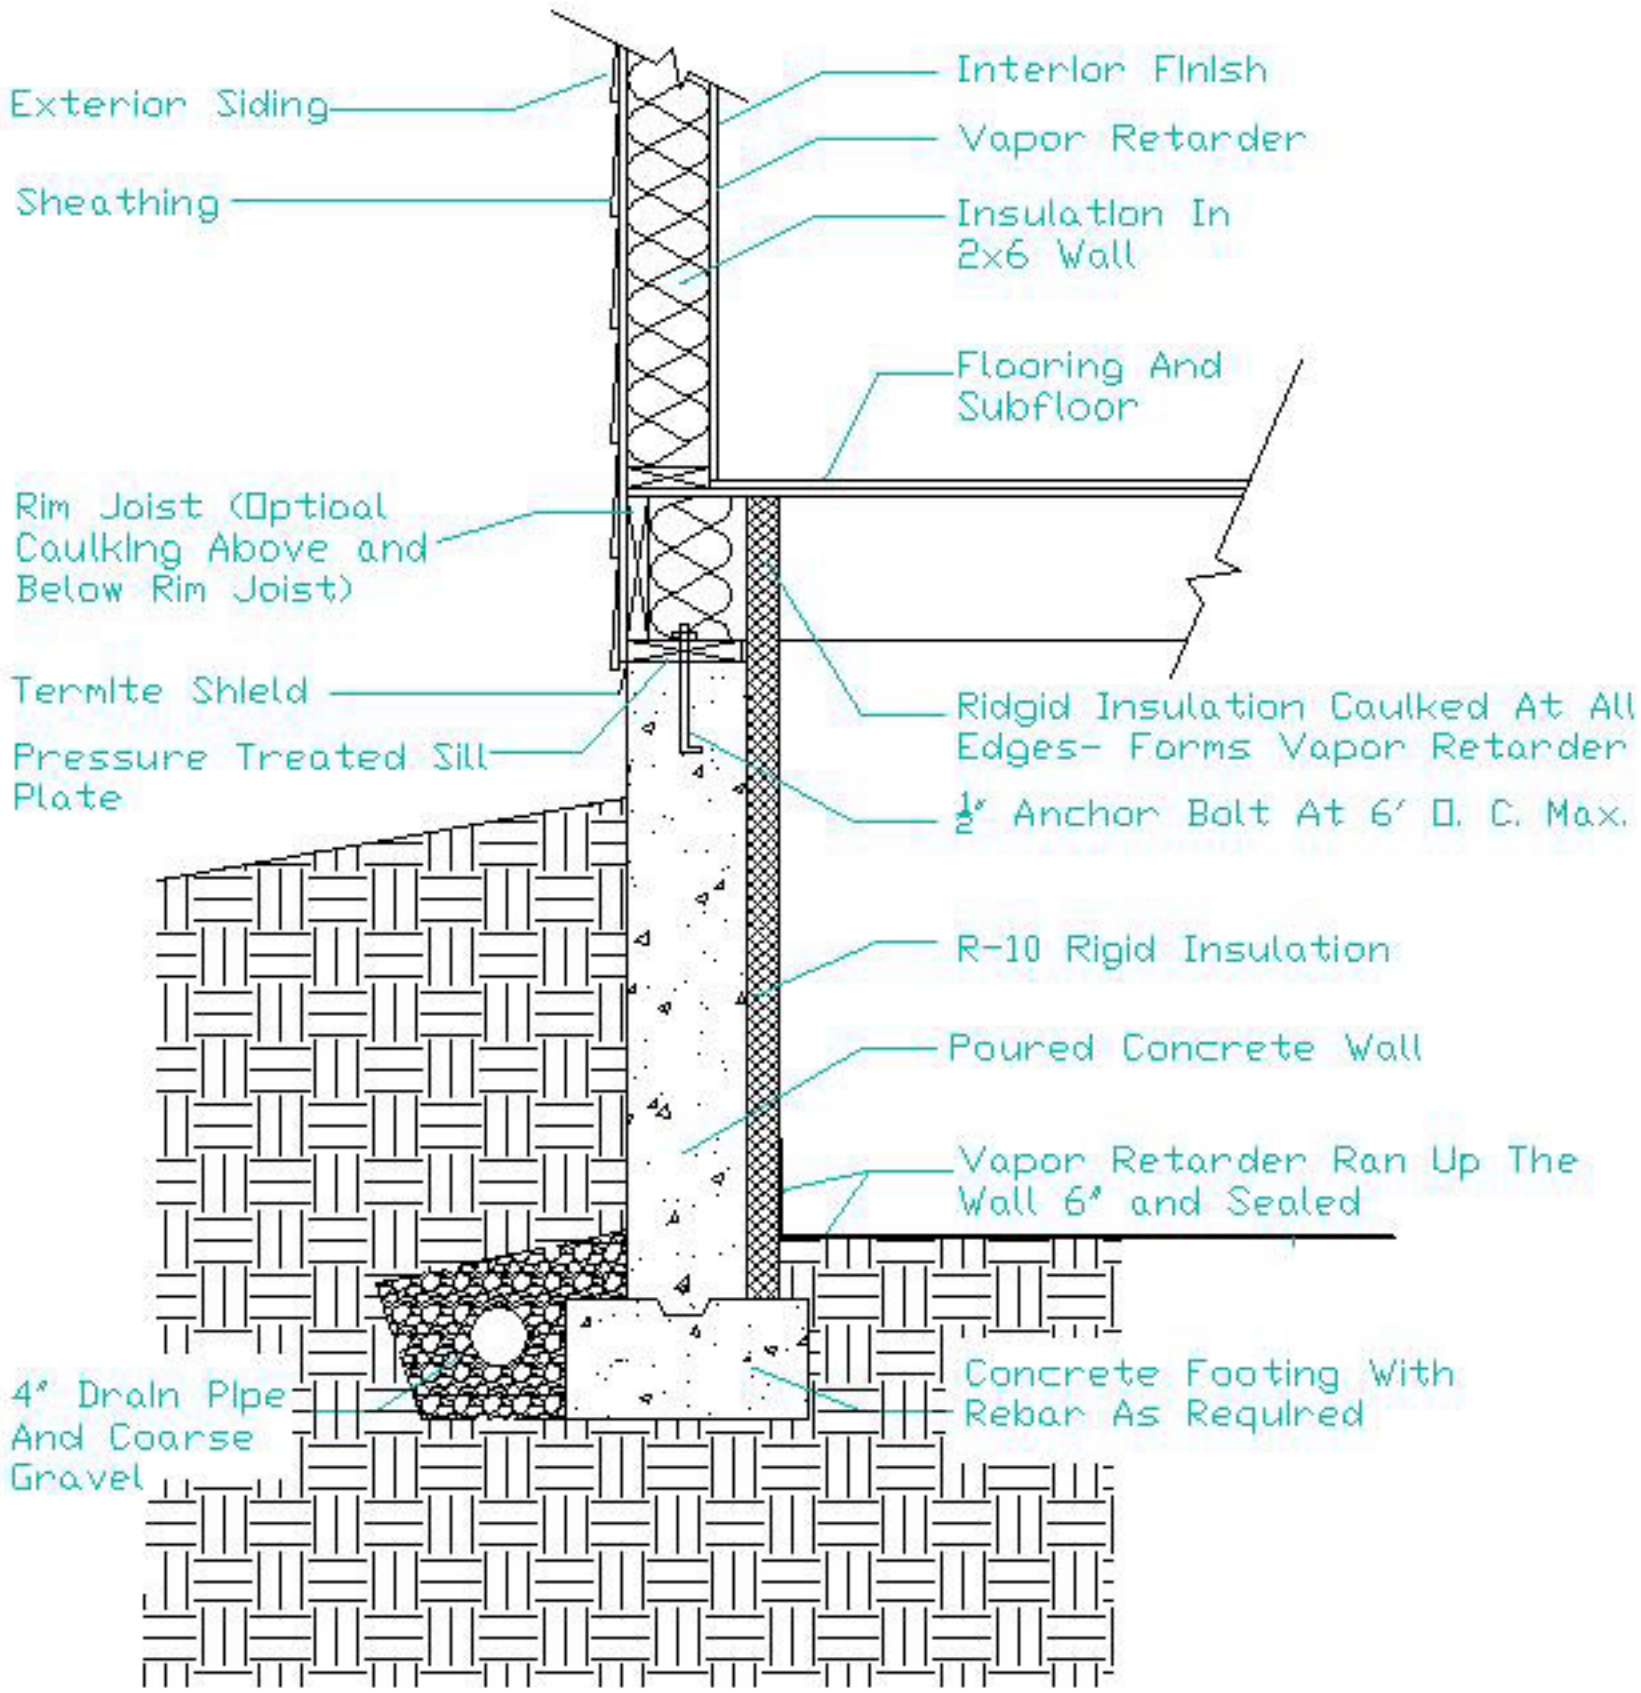
Detail 45